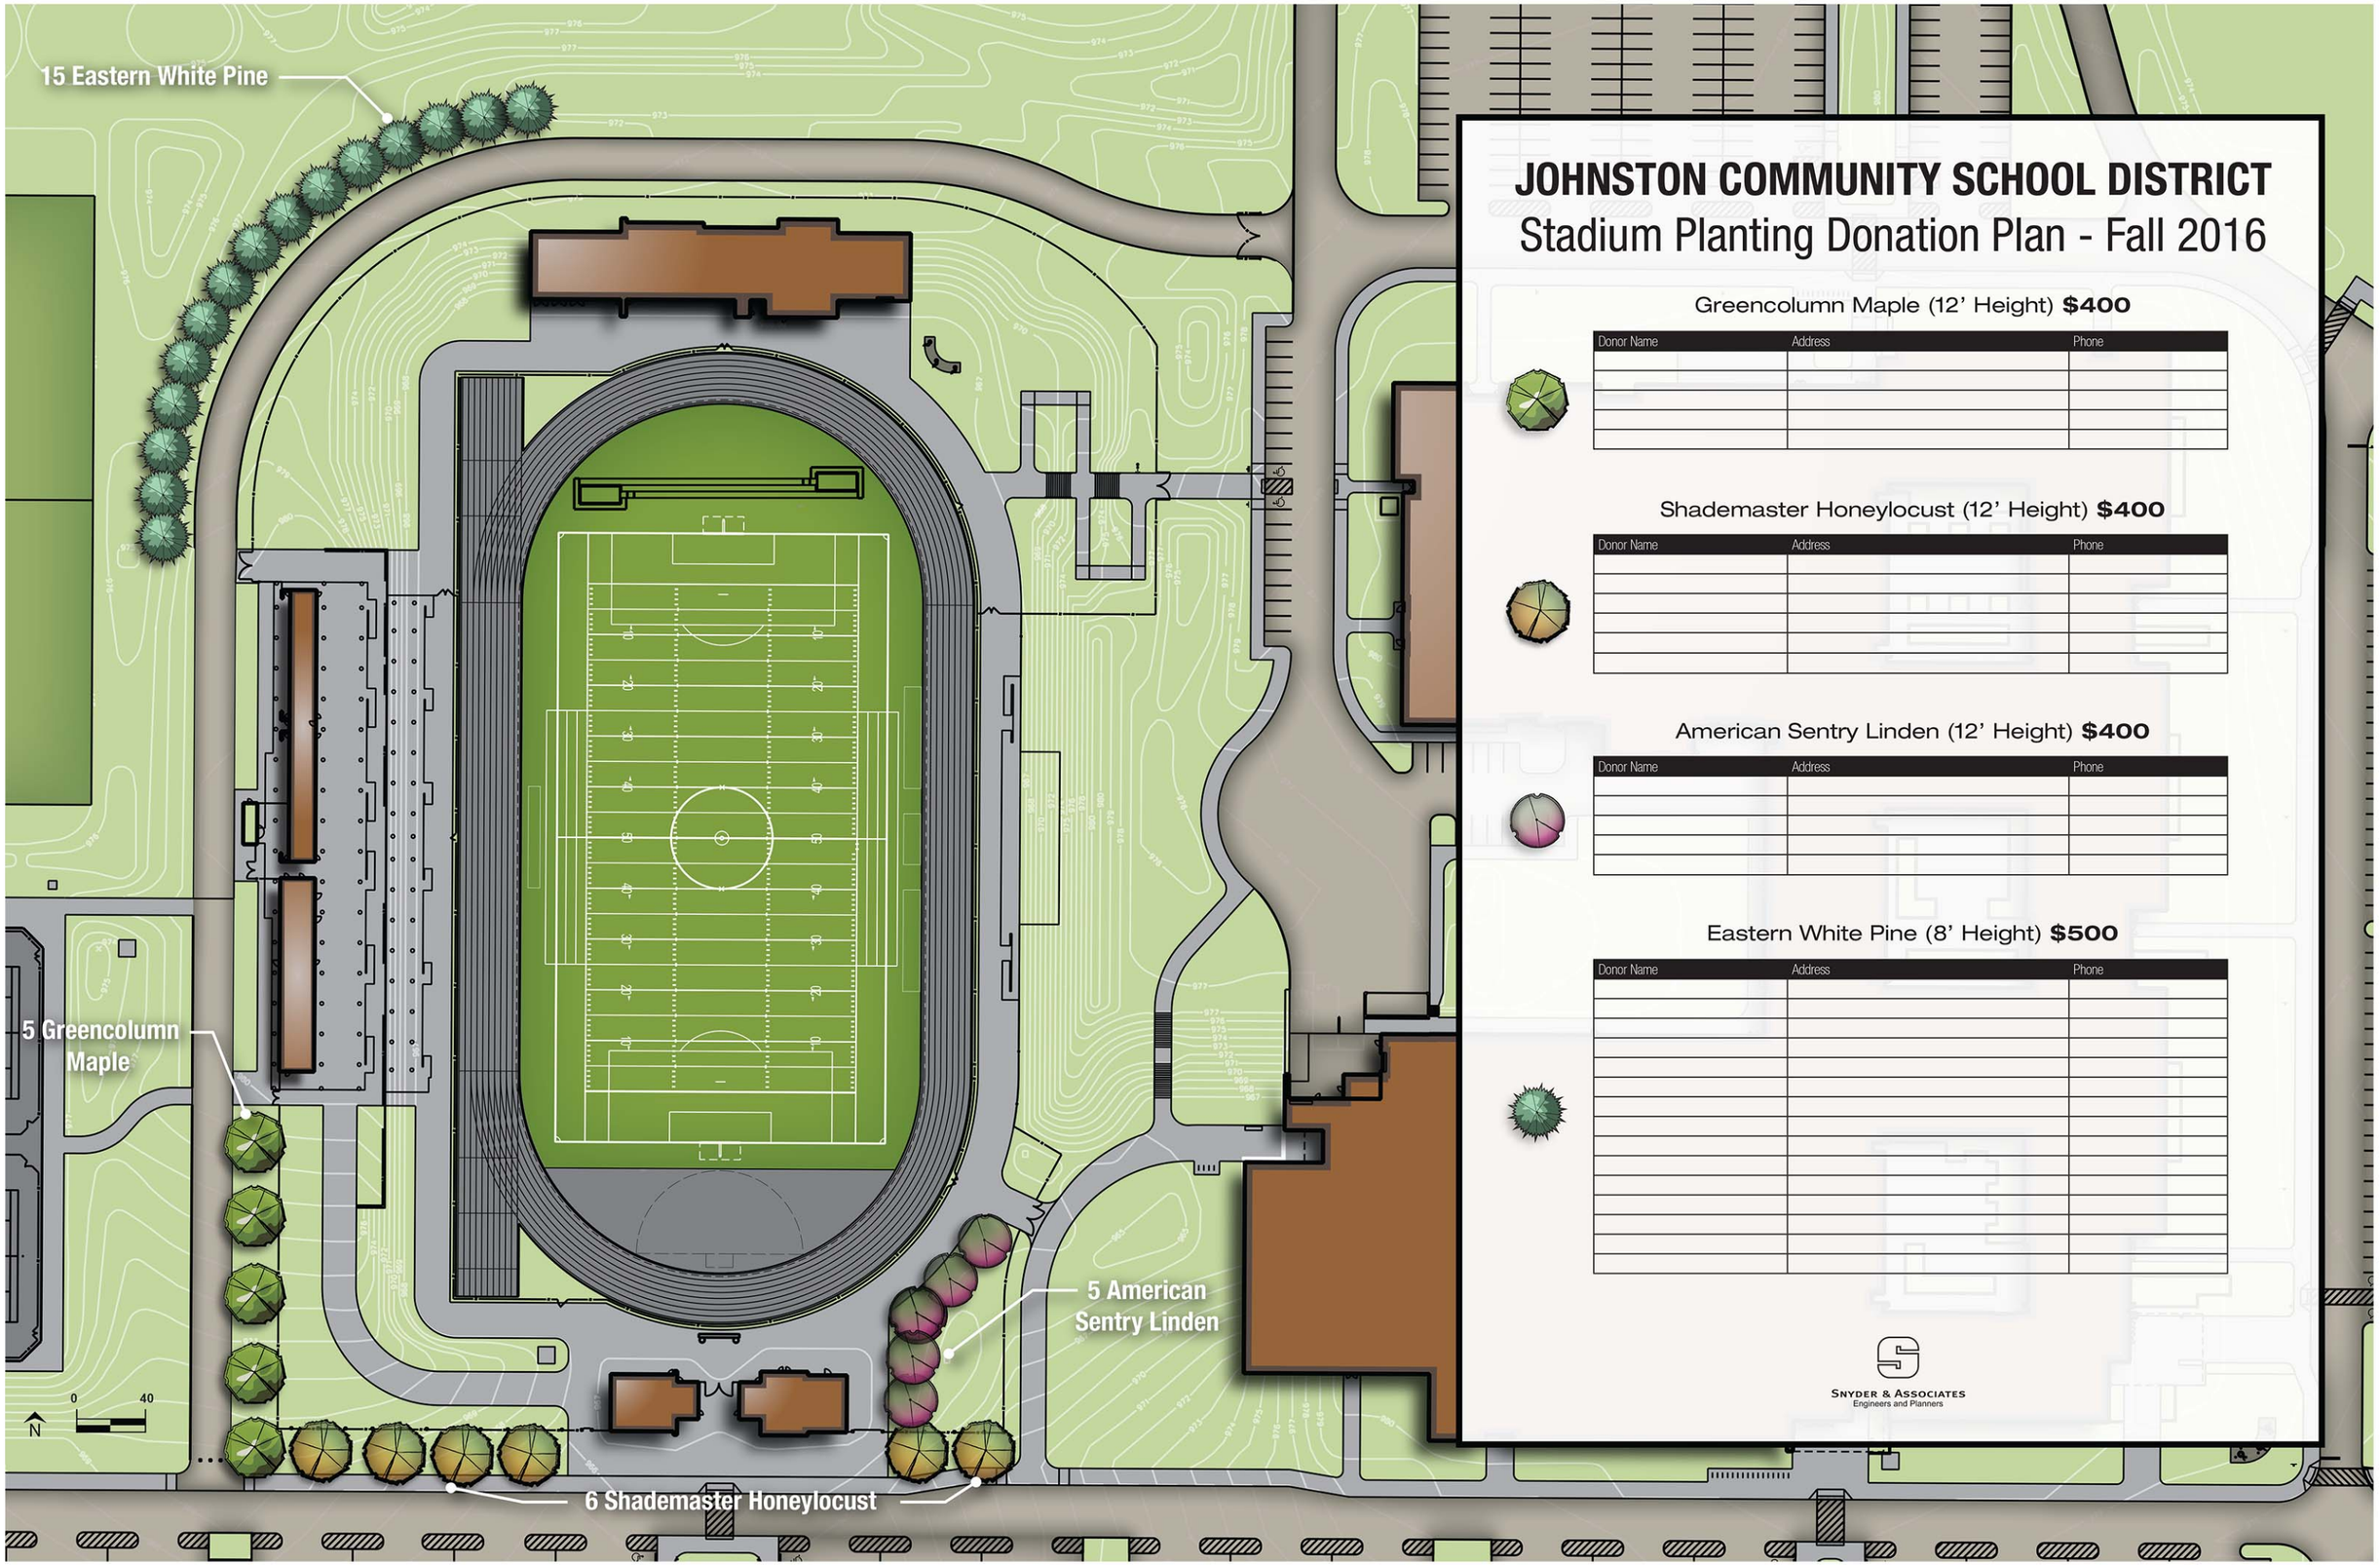

JOHNSTON COMMUNITY SCHOOL DISTRICT

Stadium Planting Donation Plan - Fall 2016

Greencolumn Maple (12' Height) **$400**

Donor Name	Address	Phone

Shademaster Honeylocust (12' Height) **$400**

Donor Name	Address	Phone

American Sentry Linden (12' Height) **$400**

Donor Name	Address	Phone

Eastern White Pine (8' Height) **$500**

Donor Name	Address	Phone

SNYDER & ASSOCIATES
Engineers and Planners